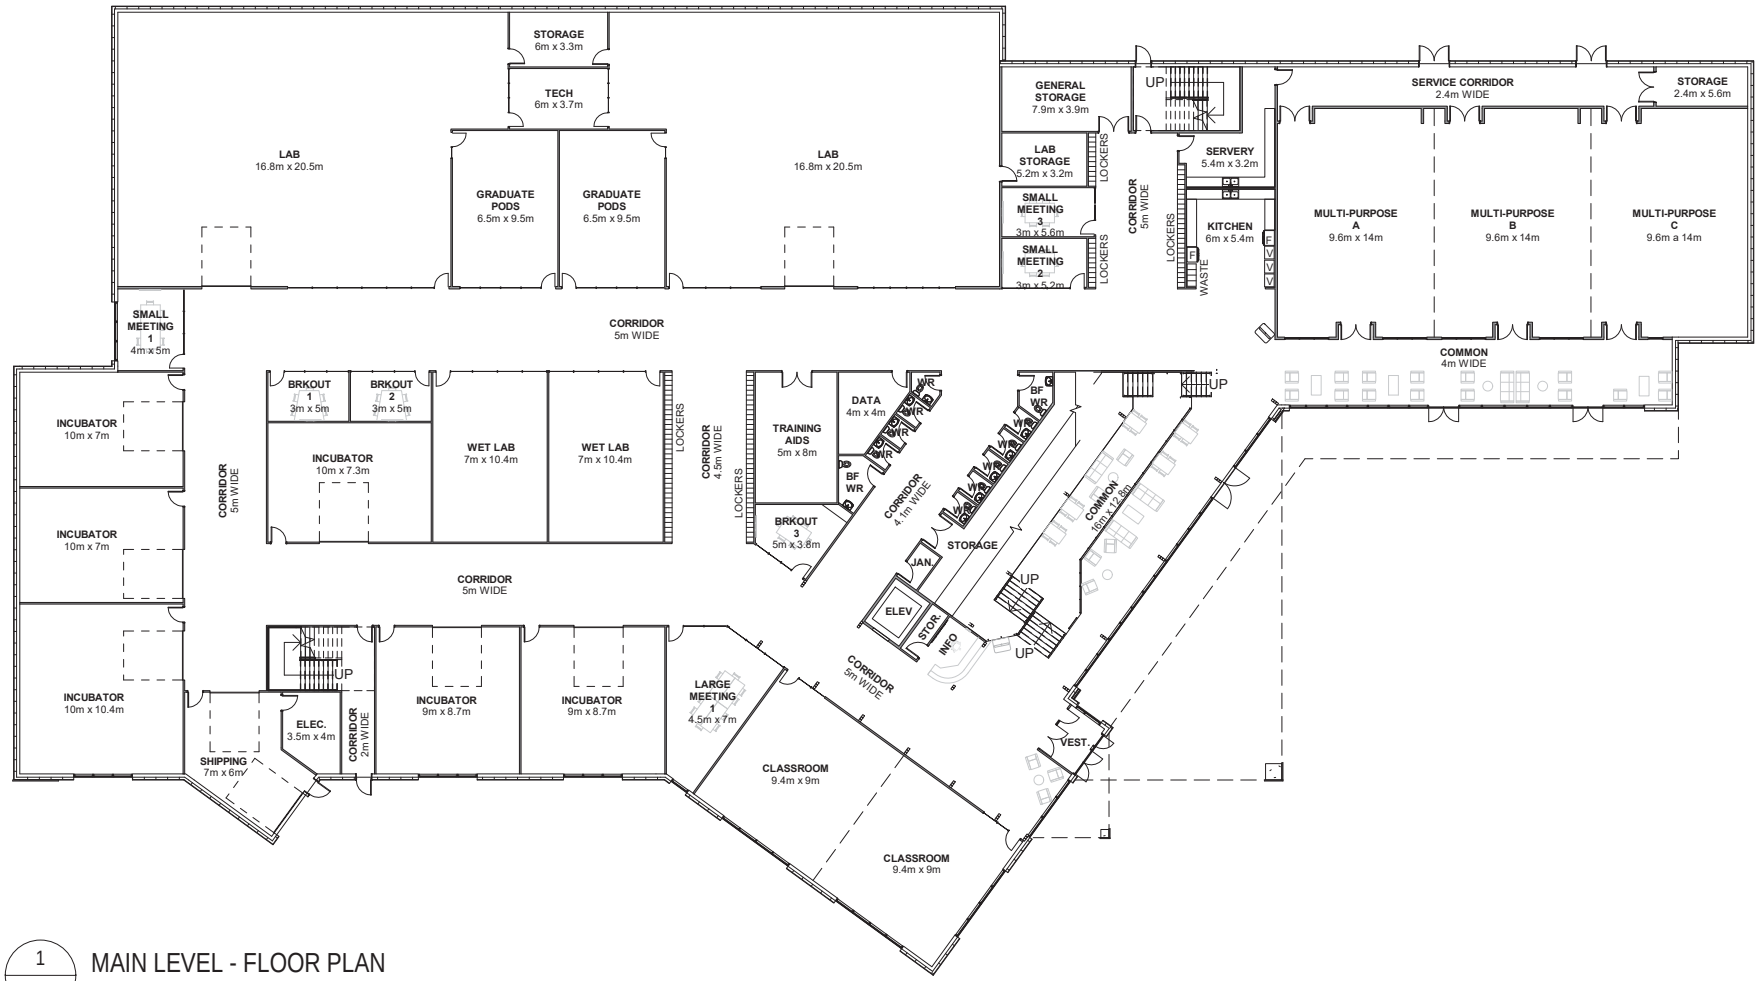

1
ASK002

MAIN LEVEL - FLOOR PLAN

1 : 300

PRELIMINARY ONLY NOT FOR CONSTRUCTION

COLES
Architecture + Engineering + Project Management

Suite 201, 85 Fitzroy Street
Charlottetown, P.E.I., Canada, C1A 1R6
Phone: (902) 368-2300
www.colesassoicates.com

Client:
Finance PEI

Project Title:
Cleantech Learning and Innovation Centre, Georgetown PEI.

Sheet Title:
Floor Plan - Main Level

Date: 2023-08-07
Drn By: DC | Chk By: WC

Project Number:
221101

Drawing Number:
ASK002